


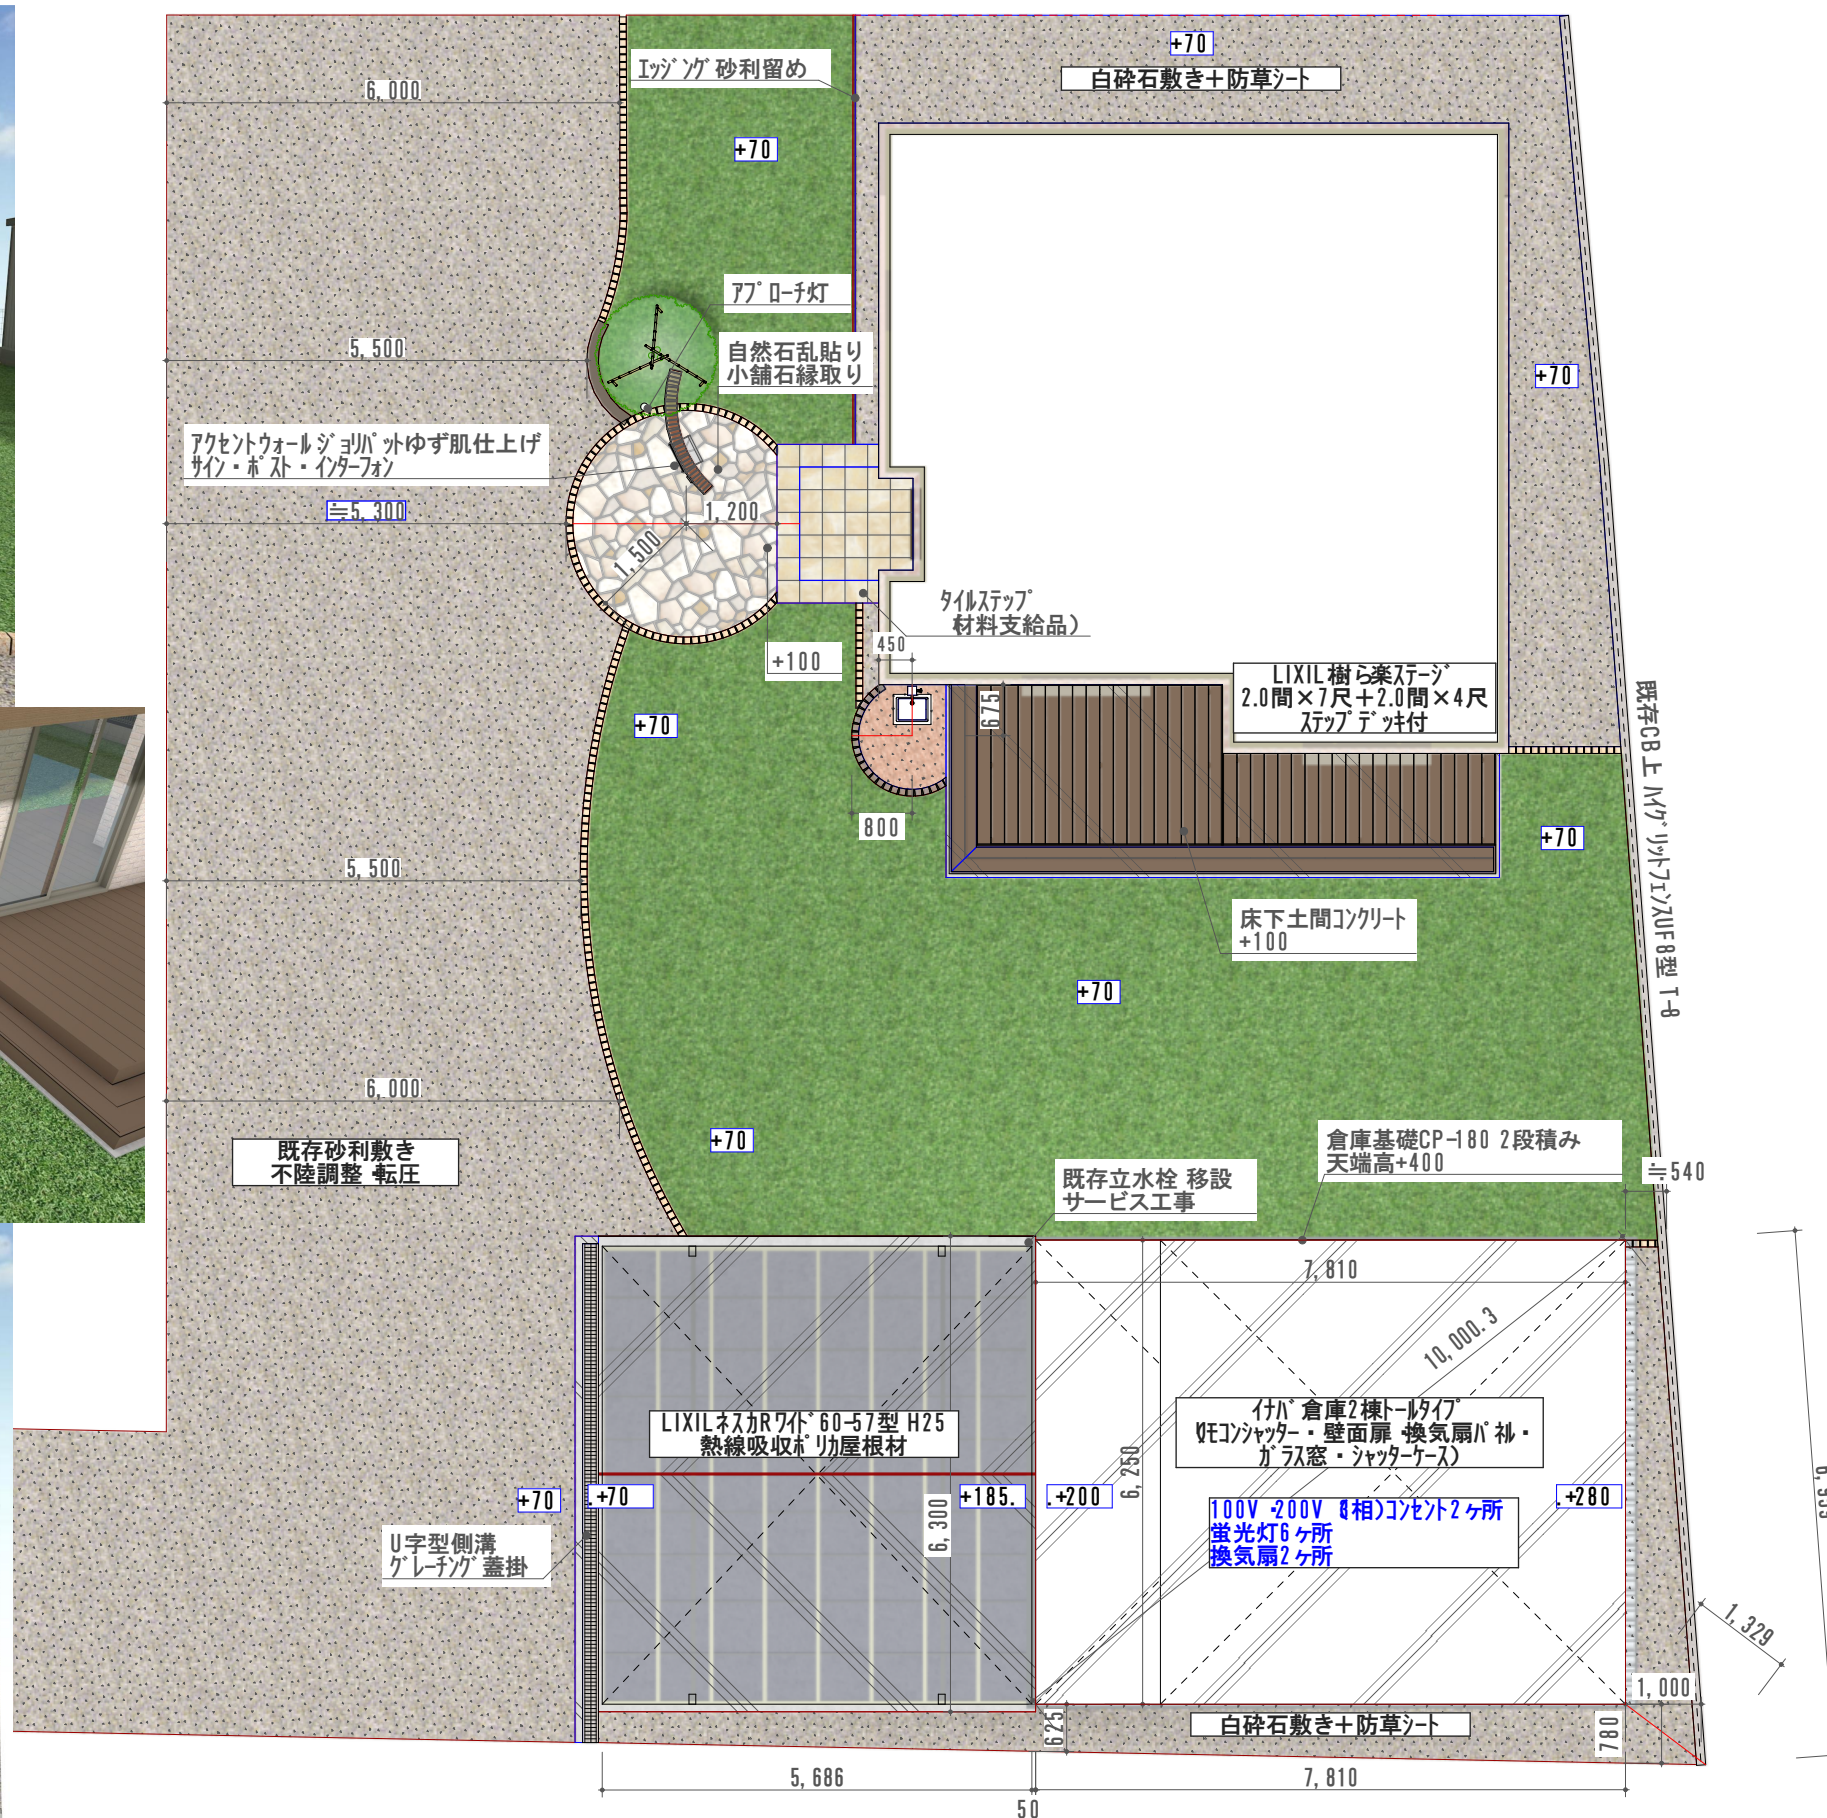

**HIKARI KOUGYOU**

川越市  
O様邸エクステリア工事

|            |         |      |      |
|------------|---------|------|------|
| 2015.07.15 | PLAN-00 | H.K. | S.F. |
| 2015.07.25 | PLAN-01 | H.K. | S.F. |
| 2015.07.25 | PLAN-02 | H.K. | S.F. |